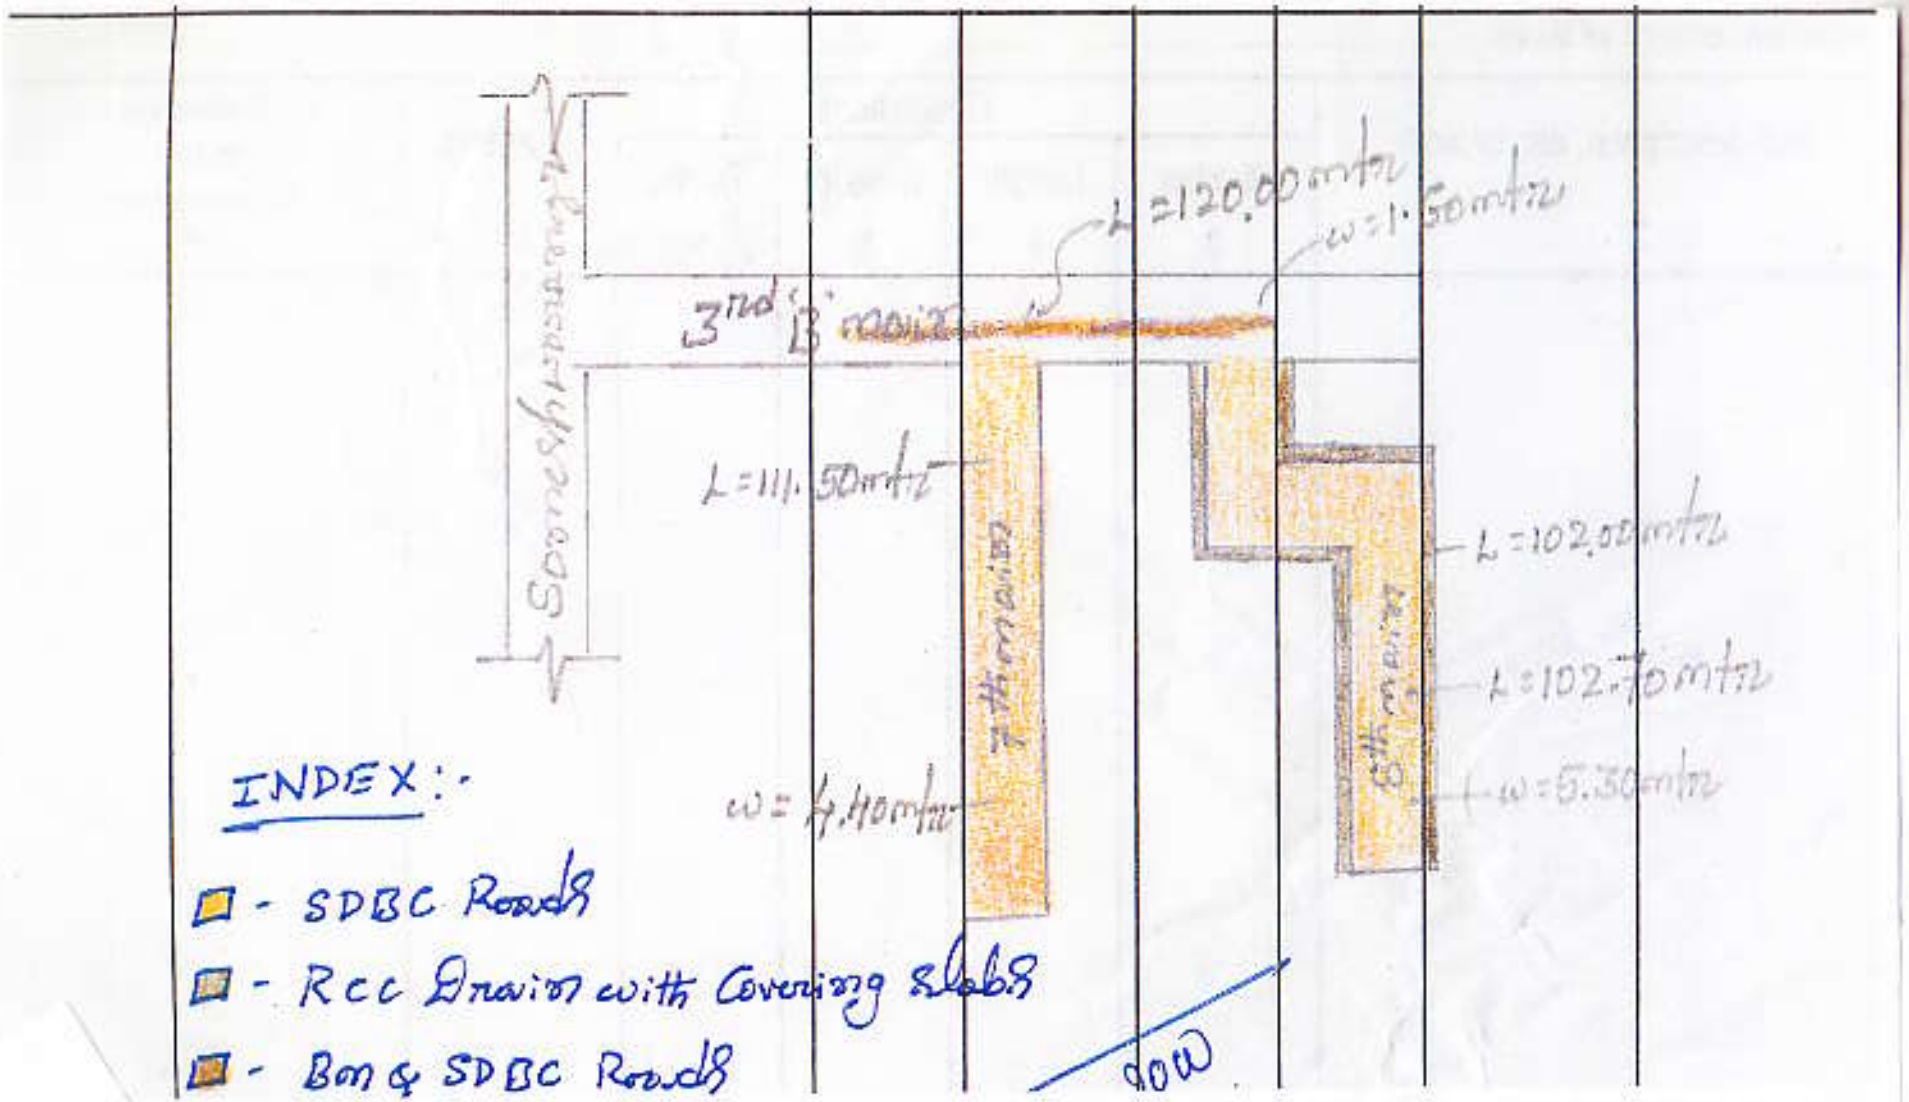
Scarcity Assessment
3rd 'B' main
L = 120.00 mtrs
w = 1.50 mtrs
L = 111.50 mtrs
w = 4.40 mtrs
L = 102.00 mtrs
L = 102.70 mtrs
w = 5.30 mtrs
INDEX :-
- SDBC Roads
- RCC Drains with Covering Slabs
- Bm & SDBC Roads
NOW

Improvement to drain & asphalting to Someshwara temple 3rd R" main & cross roads in ward no. 04.

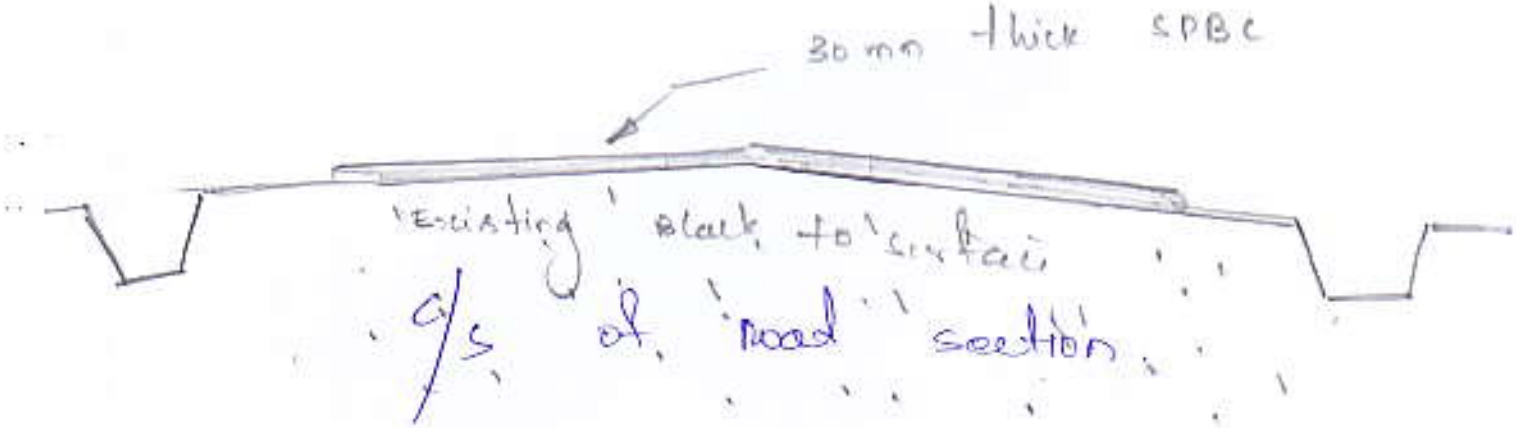

C/S of road section

ADM

AE

AEE